SR 520 BRIDGE REPLACEMENT AND HOV PROJECT

SEATTLE AND LAKE WASHINGTON PROFILE

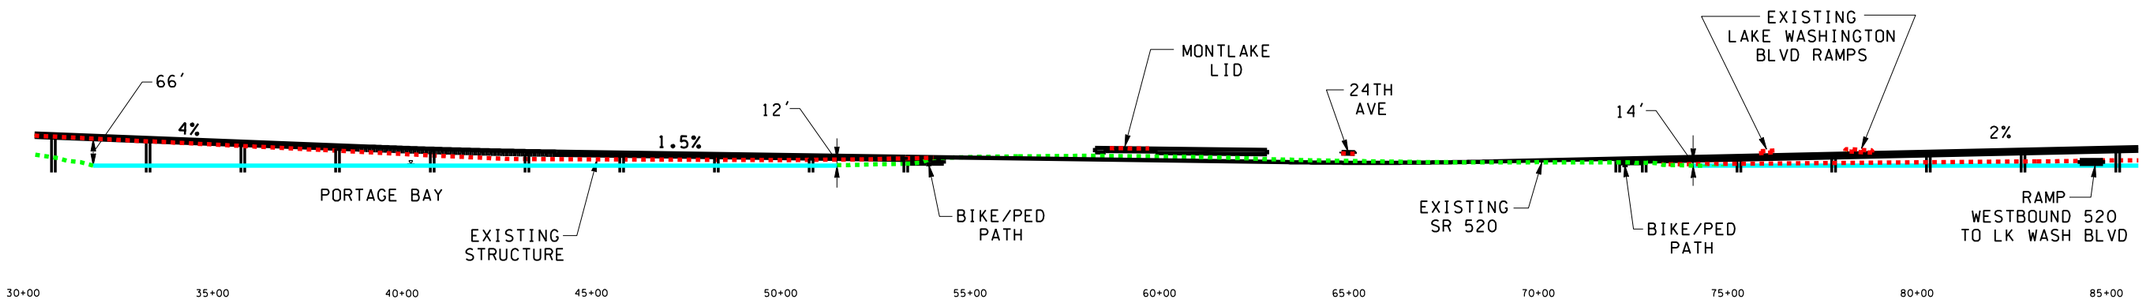

LEGEND

Proposed Structure
Existing Structure
Existing Ground
Water Elevation

Heights shown are approximate measured to bottom of structure

EXHIBIT 1 – SR 520 PROFILE
PORTAGE BAY AND MONTLAKE

DRAFT

11X17_NoExag_SHT.dgn 1/10/05
Plot1